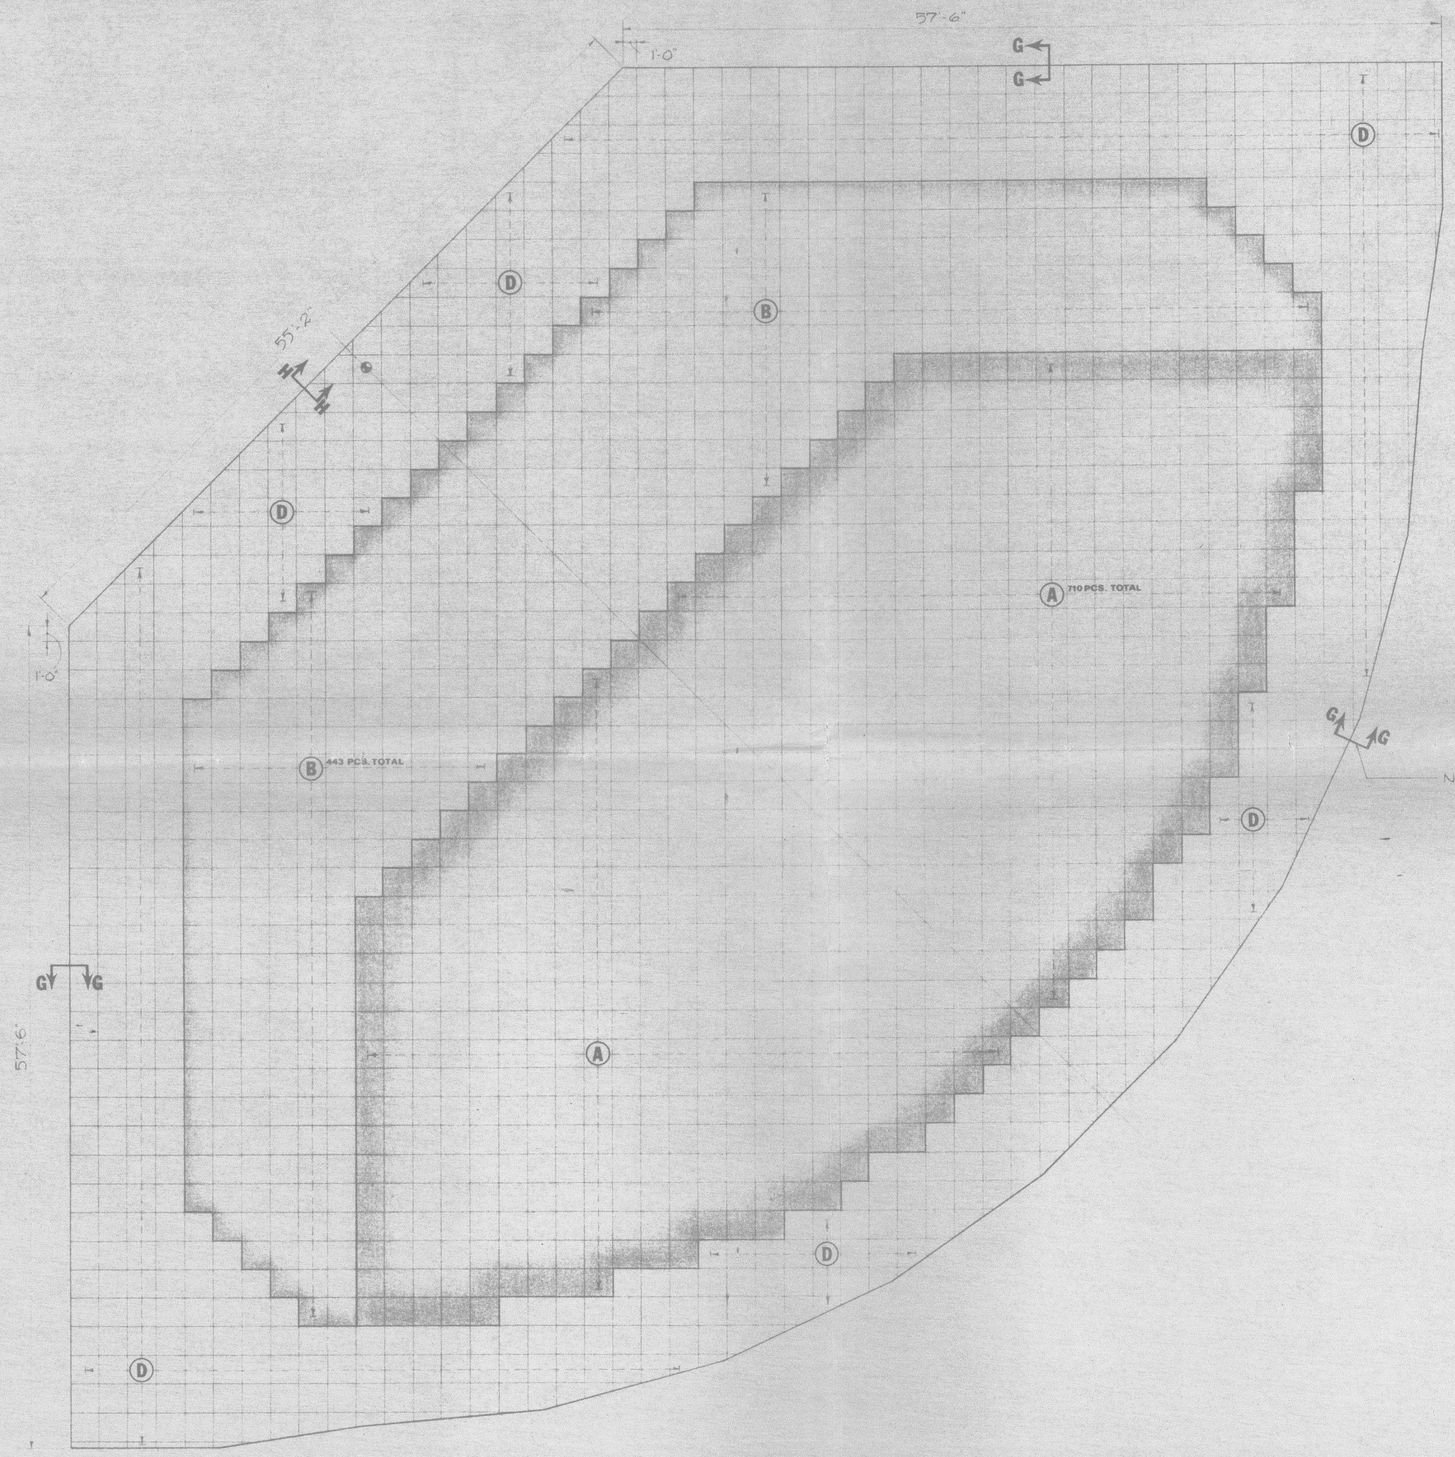

FLOOR PLAN

LEGEND

(A) =	26-NRL
(B) =	18-NRL
(C) =	8-NRL
(D) =	2-NRL

STATEMENT OF APPROVAL

THIS DRAWING IS APPROVED ONLY FOR GENERAL CONFIGURATION AND FOR THE DETAILS LISTED BELOW. THIS APPROVAL DOES NOT RELIEVE THE SELLER OF HIS RESPONSIBILITY TO PROPERLY DESIGN, BUILD AND/OR INSTALL THE EQUIPMENT OR FACILITY; NOR DOES IT RELIEVE HIM OF ANY WARRANTY OR OTHER OBLIGATION SET FORTH IN THE CONTRACT AGREEMENT.

THE BOEING COMPANY

BY: RT Bair

DATE: 6/21/77

NO.	REVISION (WAS)	DR.	CK.	APR.	DATE

ANECHOIC CHAMBER

LAYOUT SH. 1 OF 4

DR.	DATE	ENG.	DATE	EL'CT.	DATE
DDM	3 28 77	PG	6/3/77	WIE	6/13/77
CK.	DATE		DATE	EXEC.	DATE

SCALE	ACCT.	DWG. NO.
3/16"=1'-0"	BOEING ENGR. & CONST. SEATTLE, WASHINGTON	D-78-5323

MILLER BLUE PRINT CO., INC. 14230