New Floor Material Dimensions

| Area No. | Dimensions (approx) | Remarks |
|---|---|---|
| 1 | 8' x 8' | Door #1 * |
| 2 | 2' x 50' | |
| 3 | 2' x 116' | |
| 4 | 2' x 46' | |
| 5 | 12' 12' | Door #3 * |
| 6 | 2' x 34' | |
| 7 | 2.8' x 12' | |
| 8 | 2.8' x 45' | |
| 9 | 2.8' x 12' | |
| 10 | 2' x 38' | |
| 11 | 4' x 10' | Ar'y Ctr * |
| 12 | 1' x 4' | Door #2 * |

* Absorbant material must extend to door sill or chamber wall

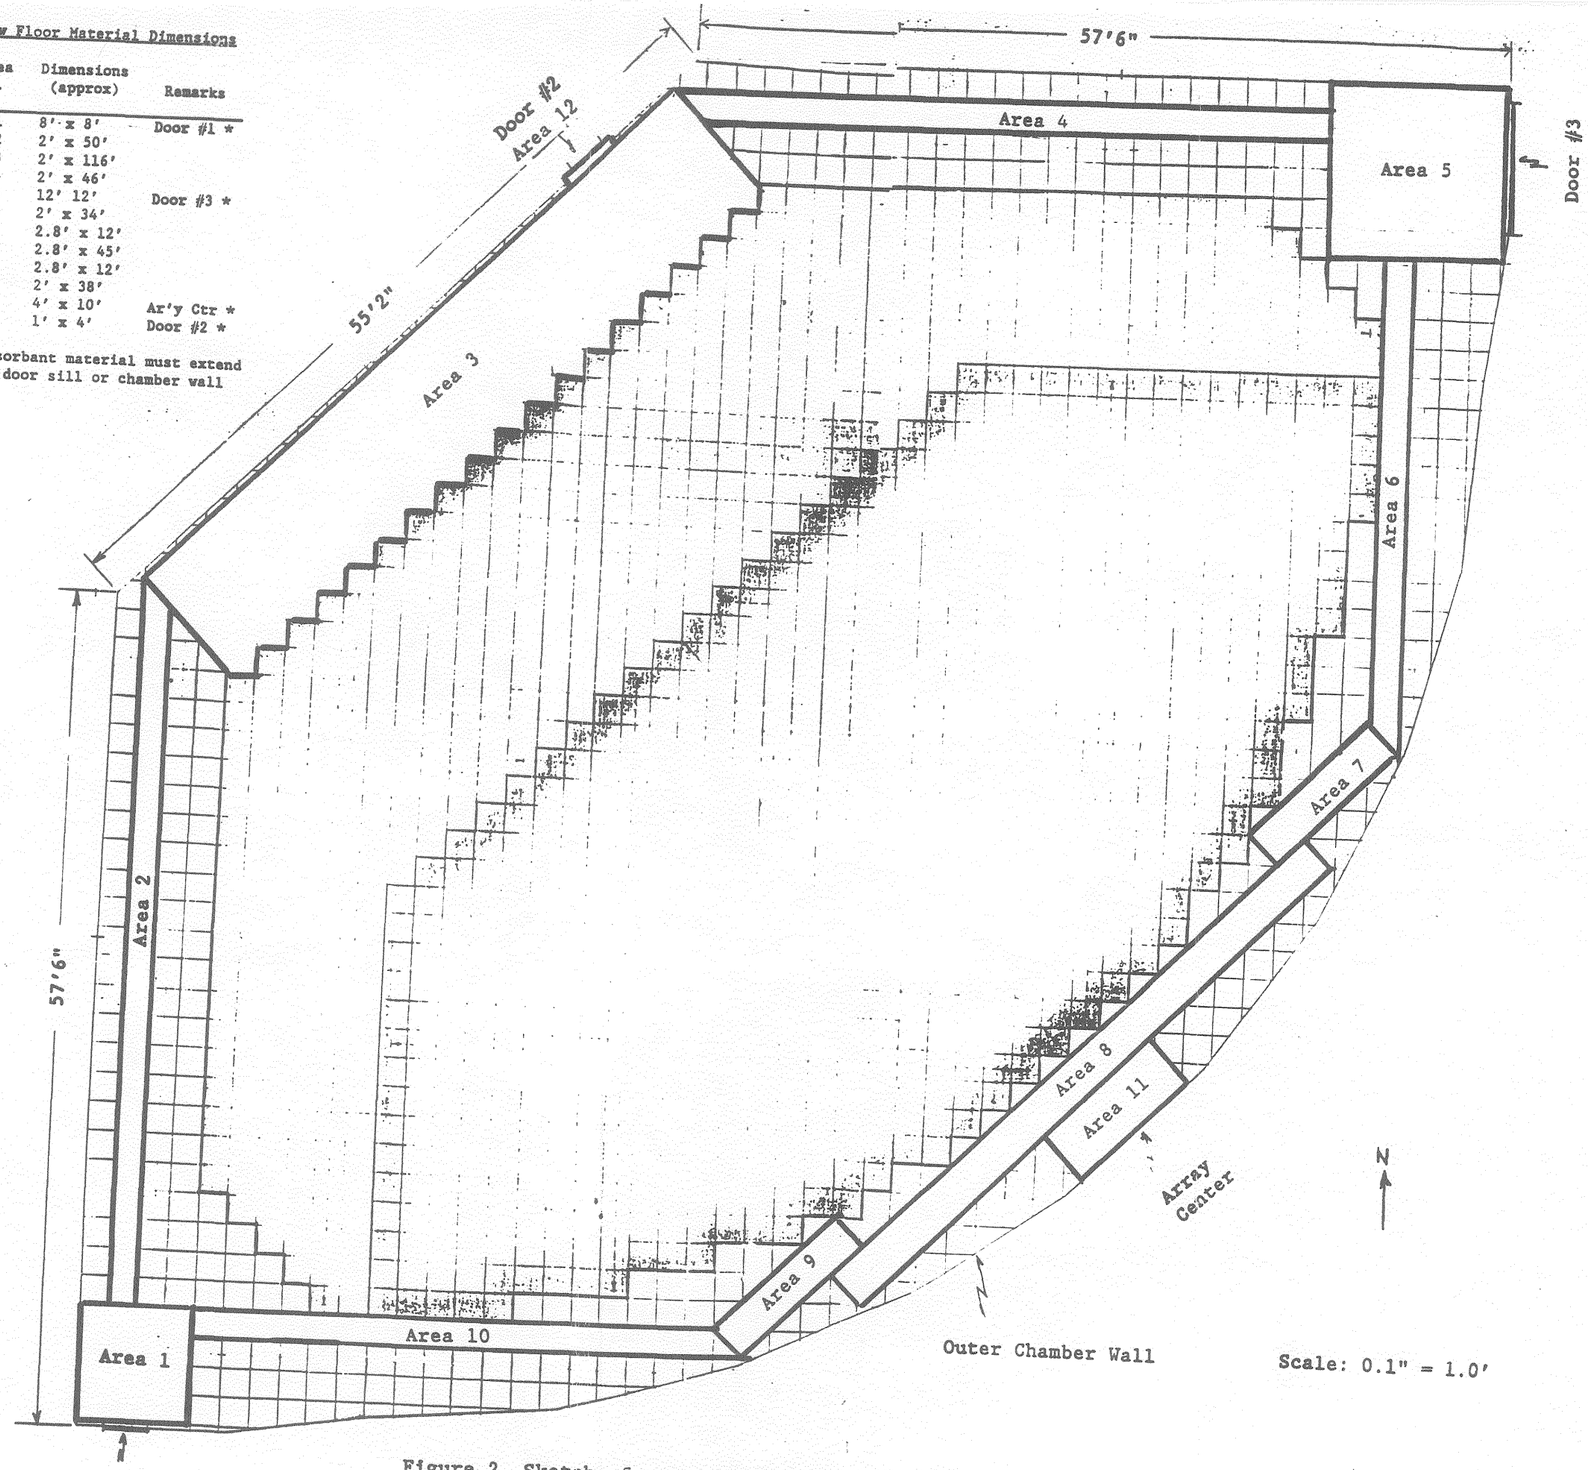


Figure 2. Sketch of suggested new floor RF-absorbant material layout in CTS Chamber

Attach #2