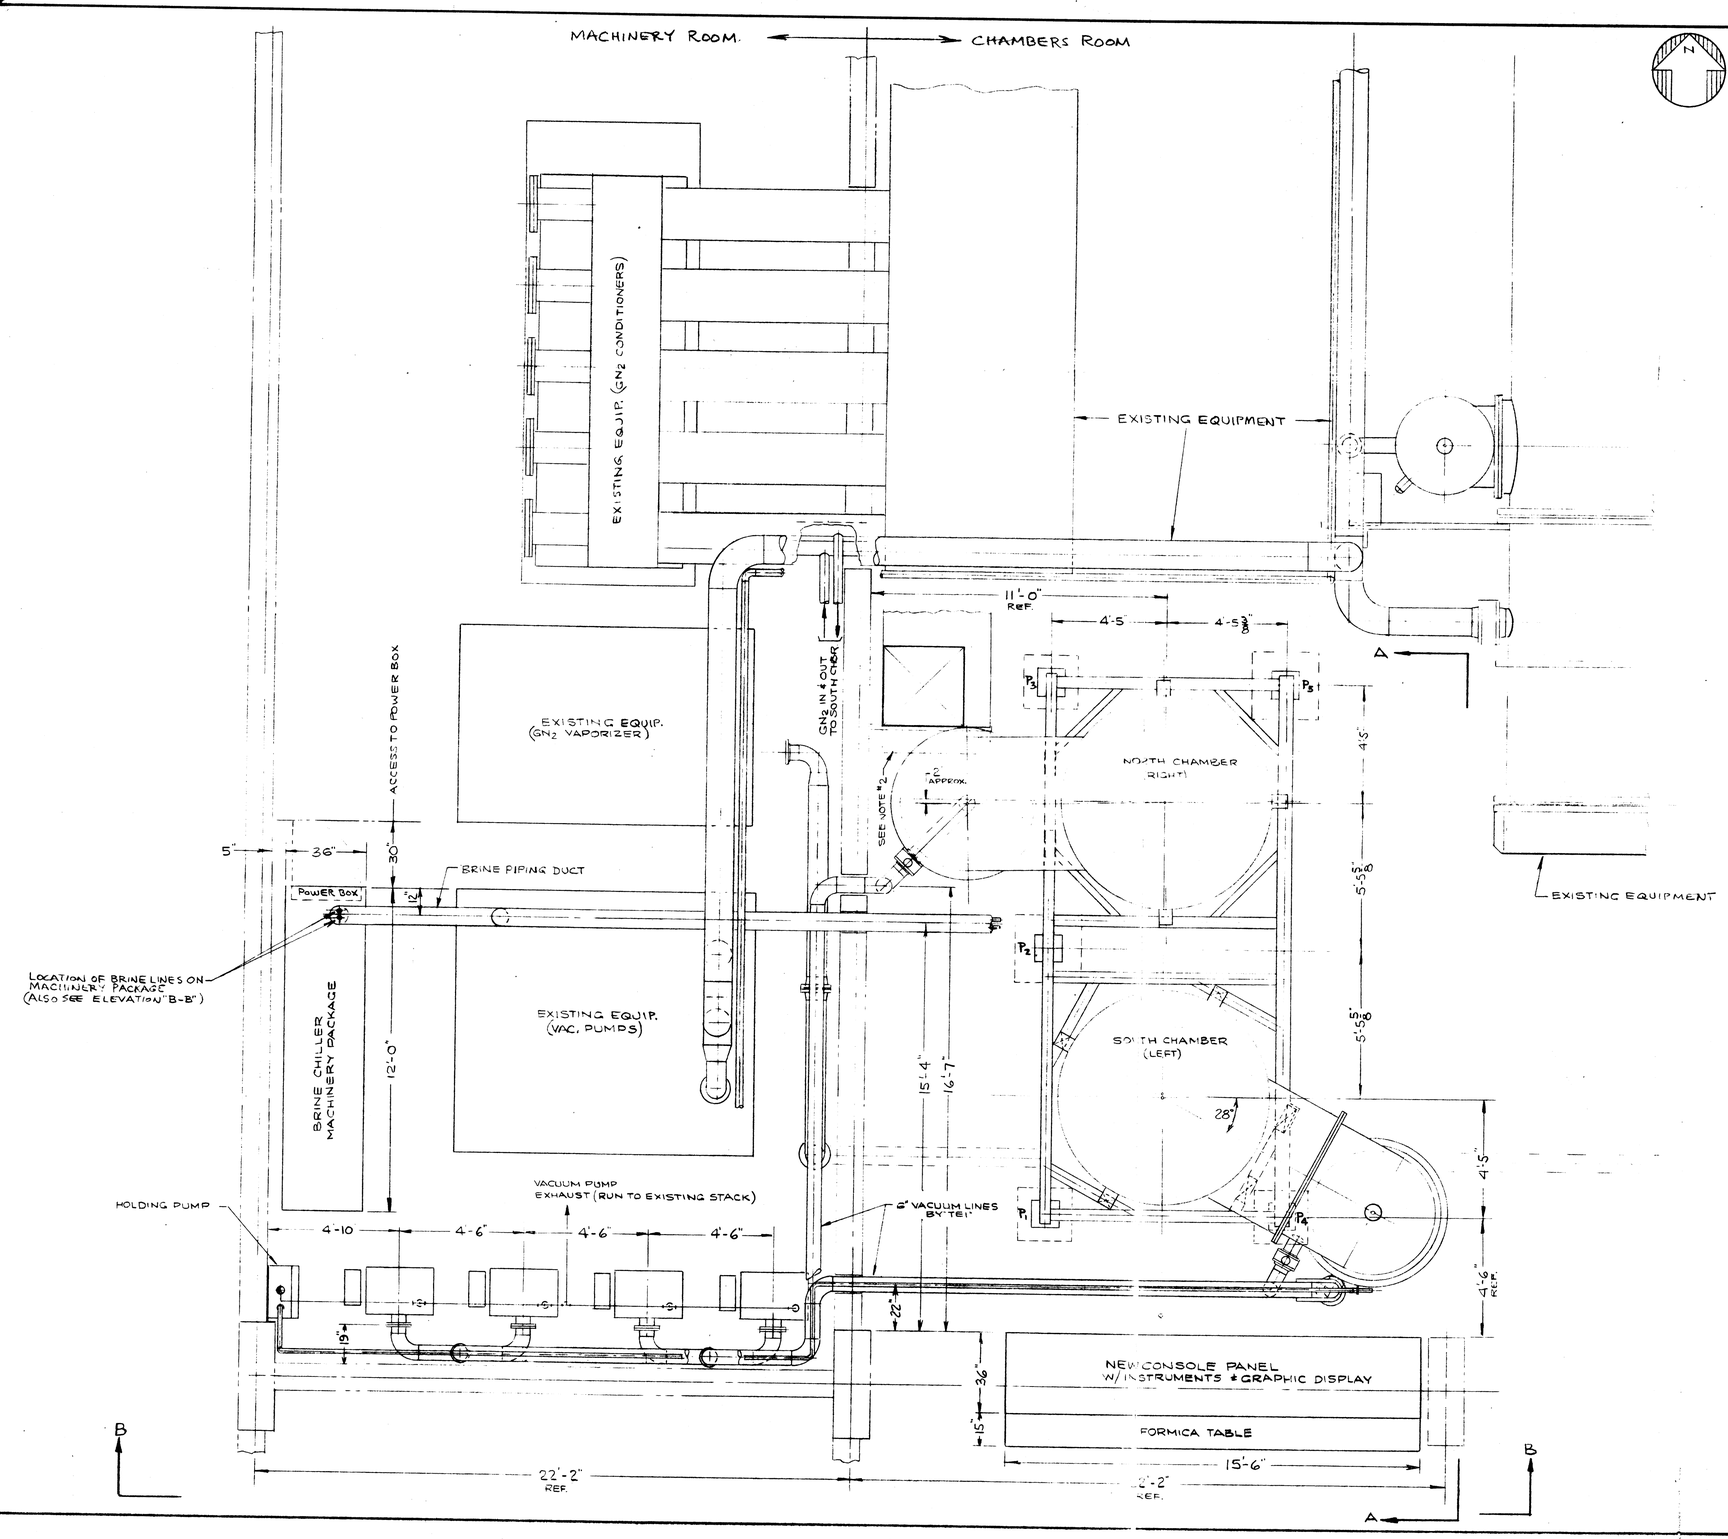

TENNEY ENGINEERING, INC.
UNION, N. J.

11395-4

JOB NUMBER 8756
NUMBER OF JOBS 1
QUANTITY PER JOB 1
B/M ISSUE
DATE BY

GENERAL LAYOUT
(PLAN)

MODEL NO.

BILL OF MATERIAL					MATERIAL CONTROL & ACCOUNTING					
IT. NO.	PC. NO.	NO. REQ'D	DESCRIPTION	TOTAL REQ'D	REQ'N. NO. & DATE	P.O. NO. & DATE	VENDOR	DATE REQ'D	DATE REC'D	TOTAL COST

NOTE:

1. AIR COMPRESSOR & HYDRAULIC OIL TANKS PRESENTLY LOCATED IN MACHINERY ROOM AT SOUTH WALL TO BE RELOCATED, BY GOVERNMENT, TO MAKE ROOM FOR VACUUM PUMPS.
2. AIR CONDITIONING DUCT (VERTICAL RISE SECTION) TO BE MOVED 12" MIN. TO THE NORTH BY GOVERNMENT, TO MAKE ROOM FOR NORTH CHAMBER ELBOW.
3. SEE DWG.# 11396-4 FOR ELEVATIONS A-A & B-B.

SURFACE FINISH	FRAC. DIM.	DEC. DIM.	ANGLE DIM.
✓	±	±	±

TOLERANCES UNLESS OTHERWISE SPECIFIED

LET.	DATE	REVISION	BY

DWN. BY: ZC 3-8-75 CHK'D:
DWG ISSUE: 3-24-75 C / 3-29-75 APP'D:

11395-4

CUSTOMER (3)

DEPT 10

(3)