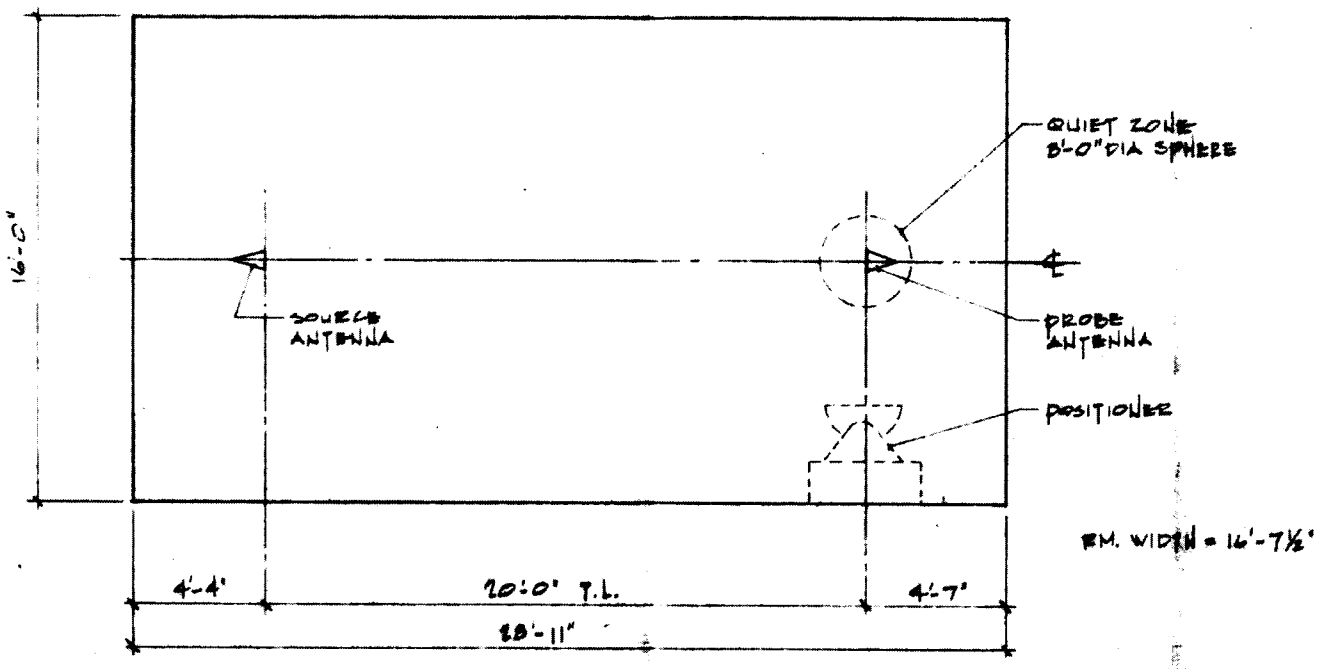

ELEVATION

D-47

DR. R.L.C	DATE 7-1-81	ENG.	DATE	NO.	REVISION (MAJ)	DR.	CK.	APR.	DATE
CK.	DATE	BOEING / NRL PHASE II, RF NO. 1142 MIN WAVE CHAMBER TEST SET UP				DWG. NO. BS-78-6057			
		SCALE NONE	EMERSON & CUMING			—CANTON, MASS.			

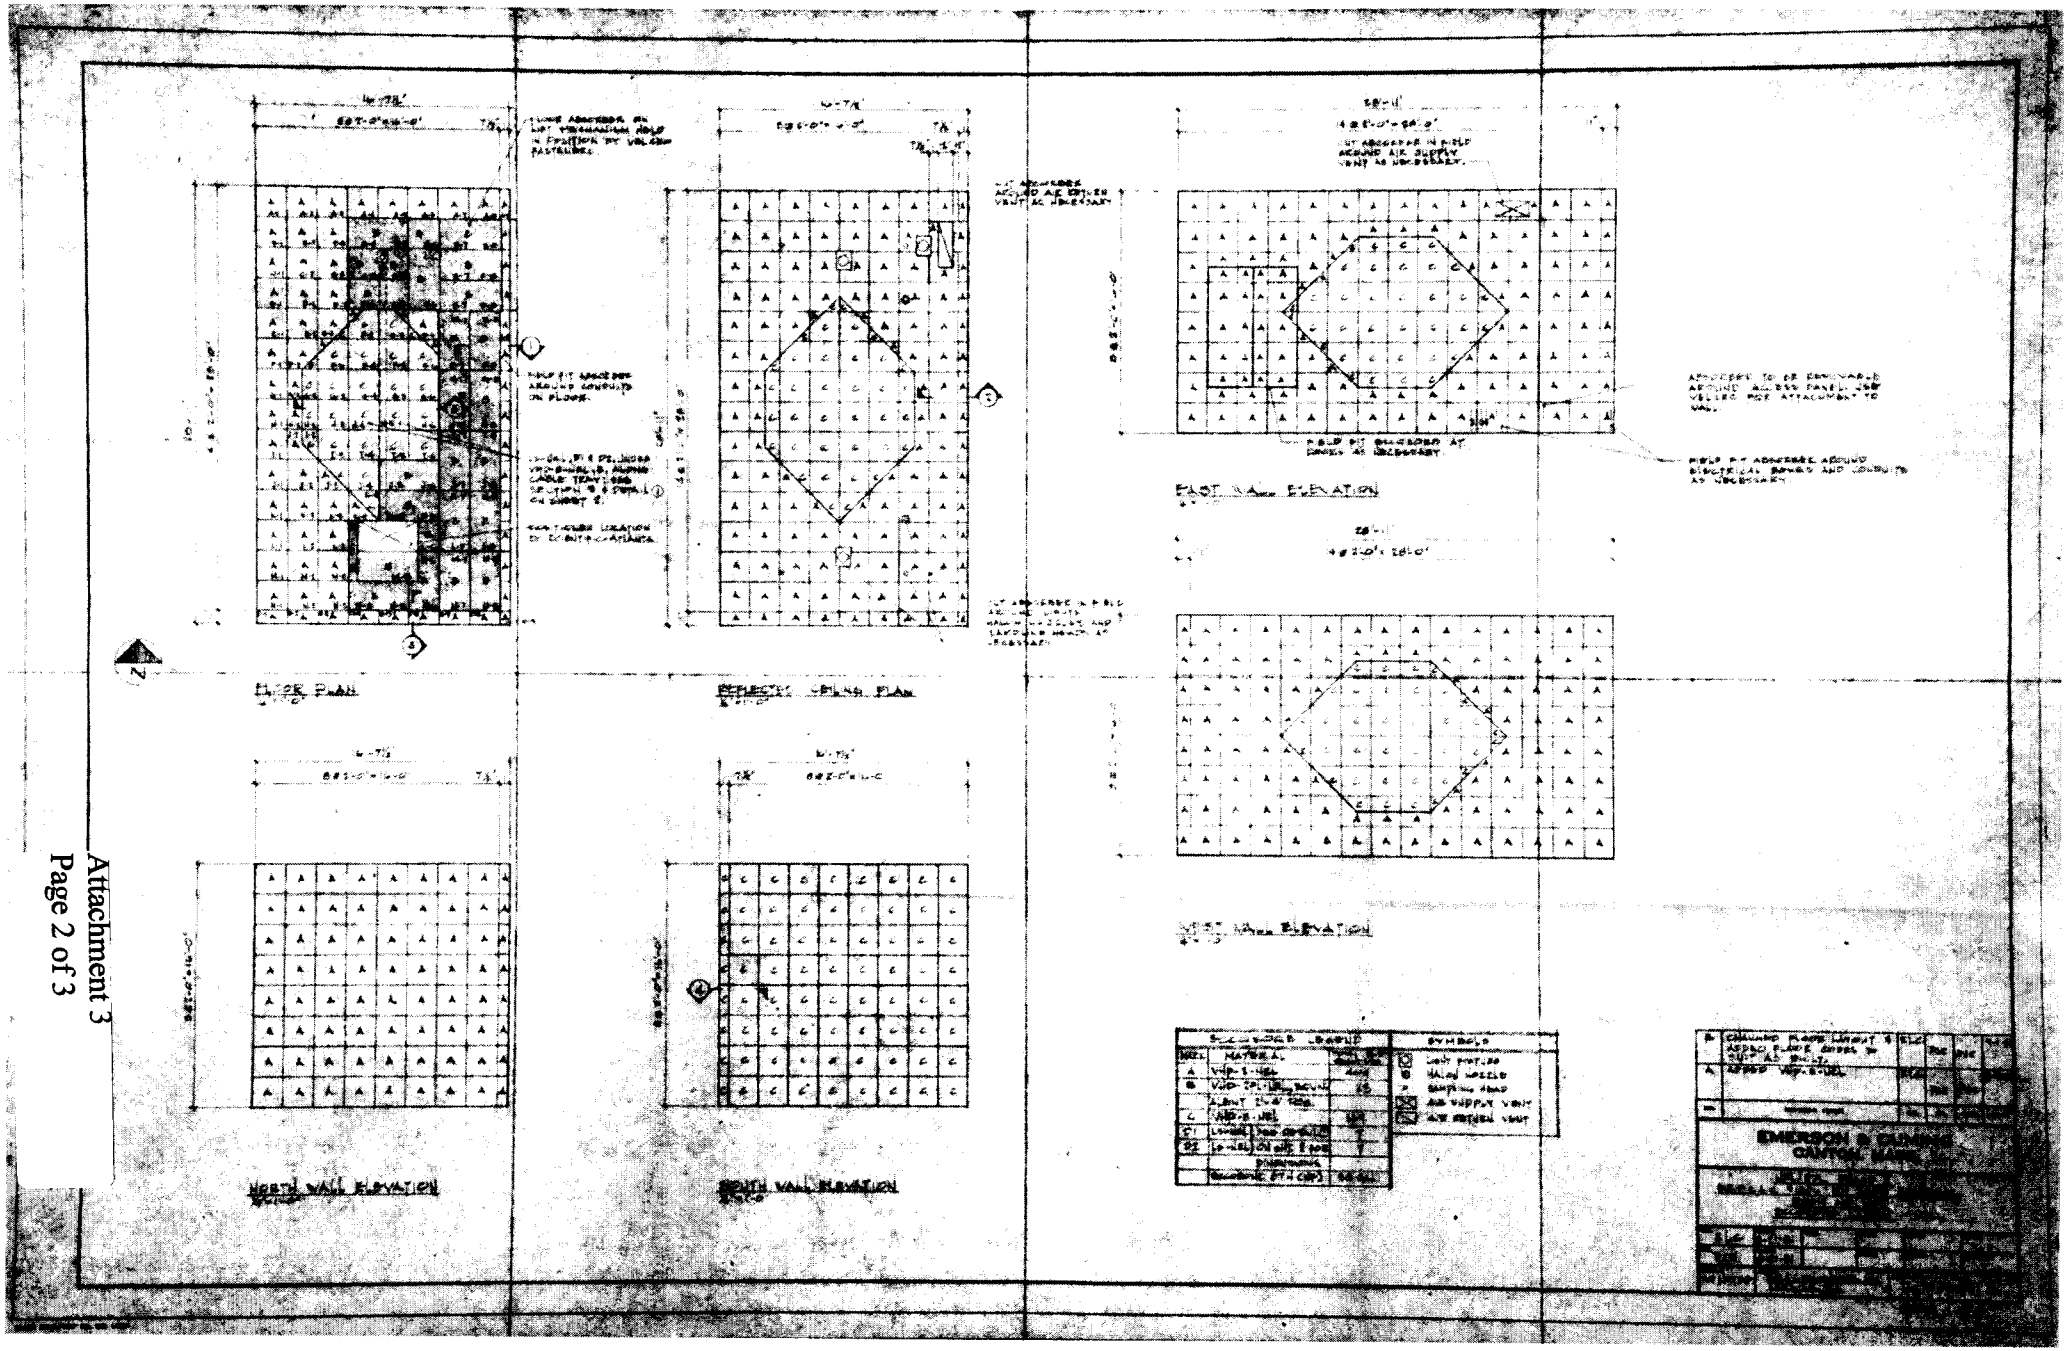
FLOOR PLAN
REFLECTED CEILING PLAN
EAST WALL ELEVATION
WEST WALL ELEVATION
NORTH WALL ELEVATION
SOUTH WALL ELEVATION
SYMBOLS
EMERSON & CUMMING

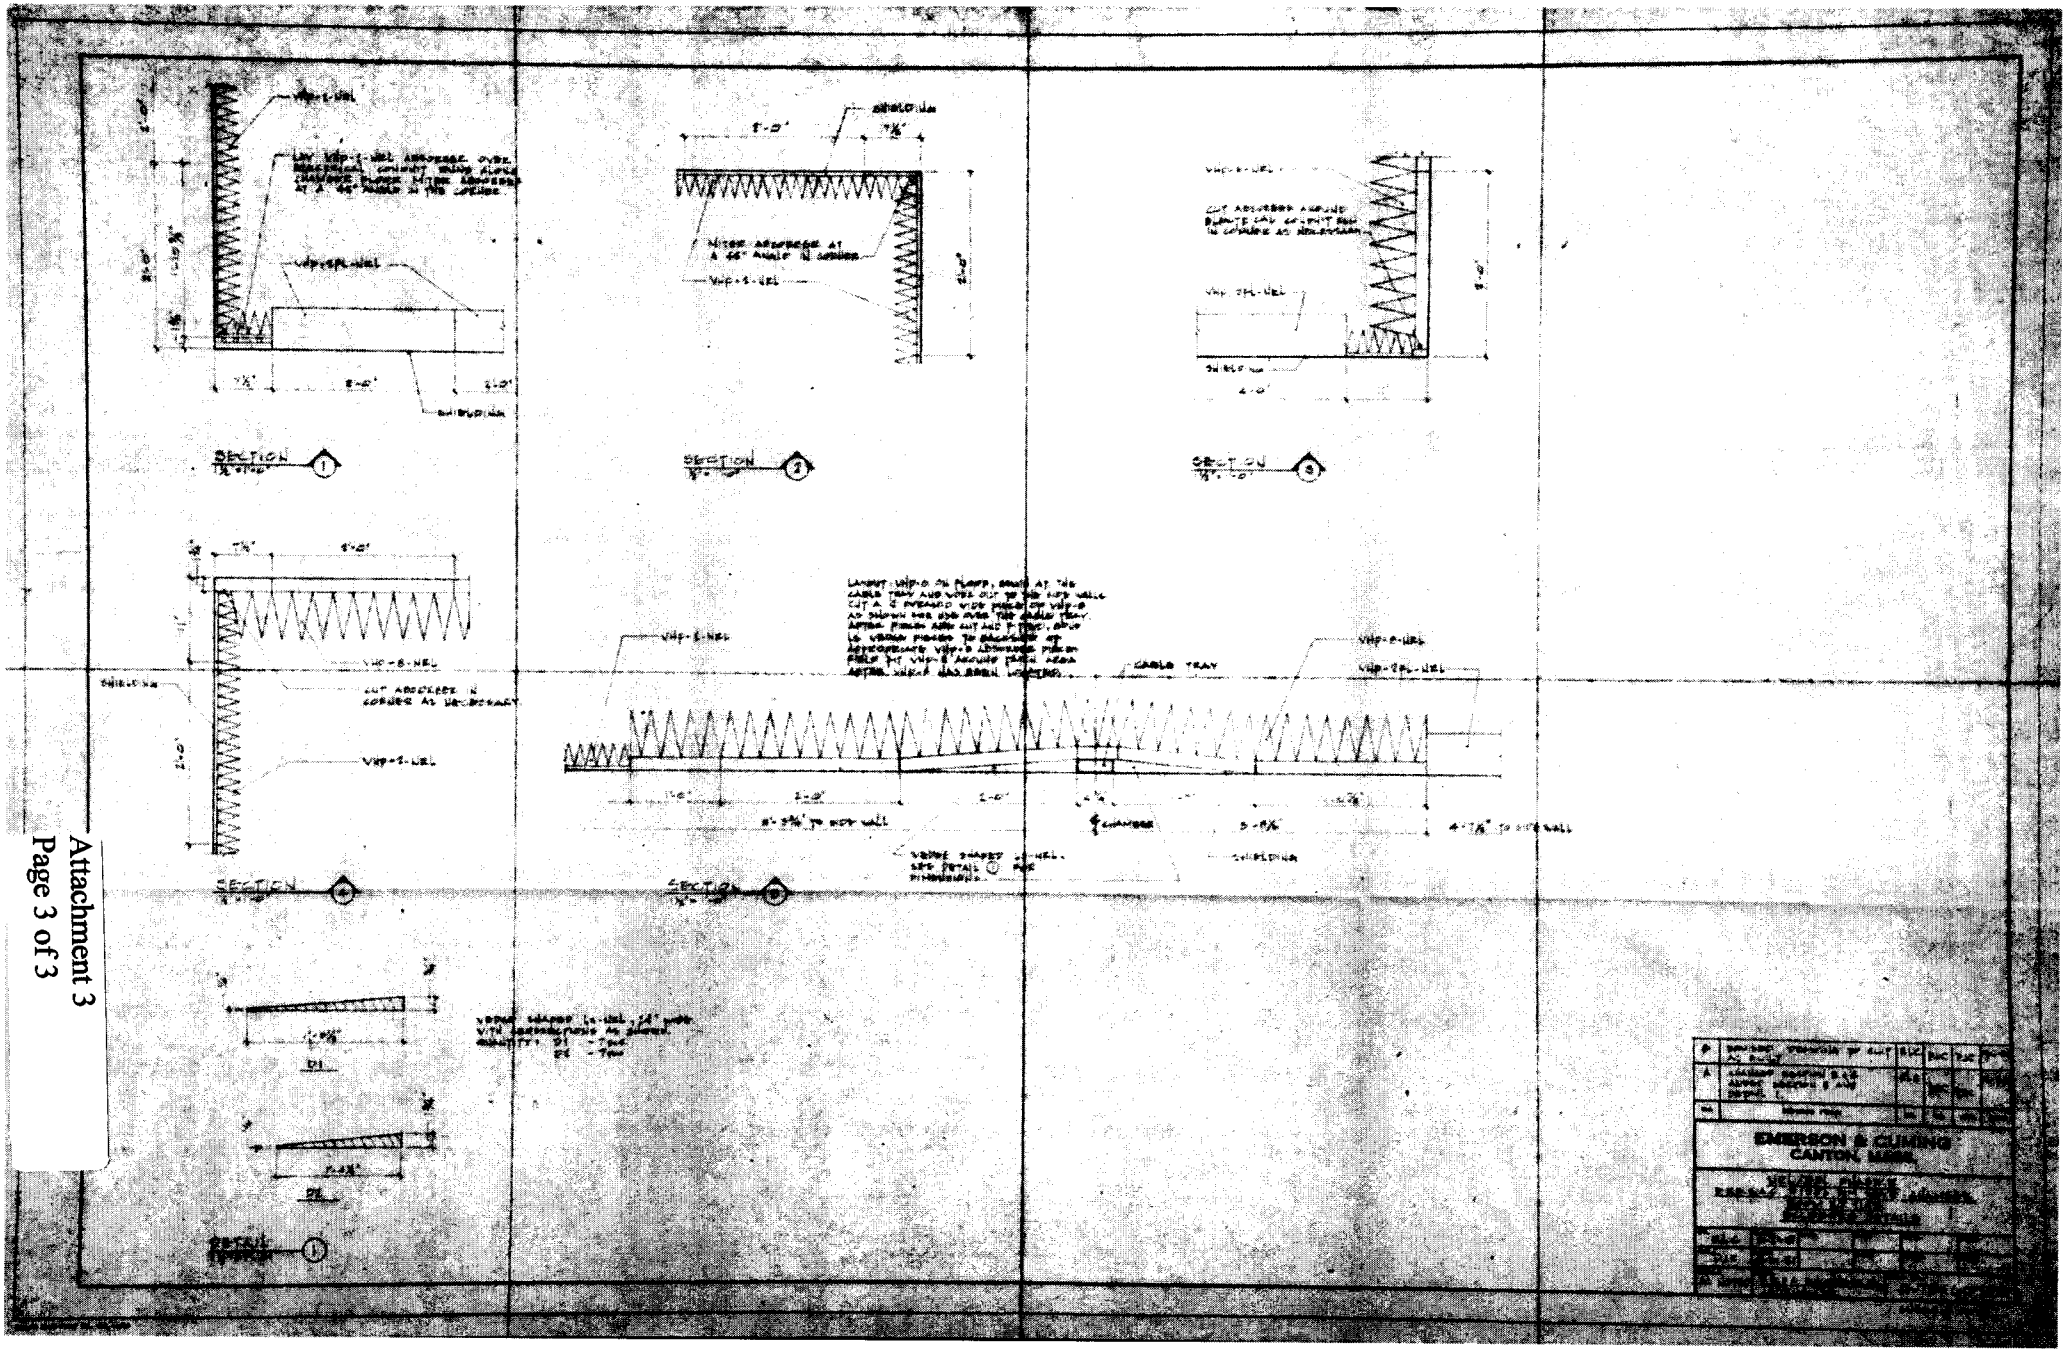

Attachment 3
Page 3 of 3