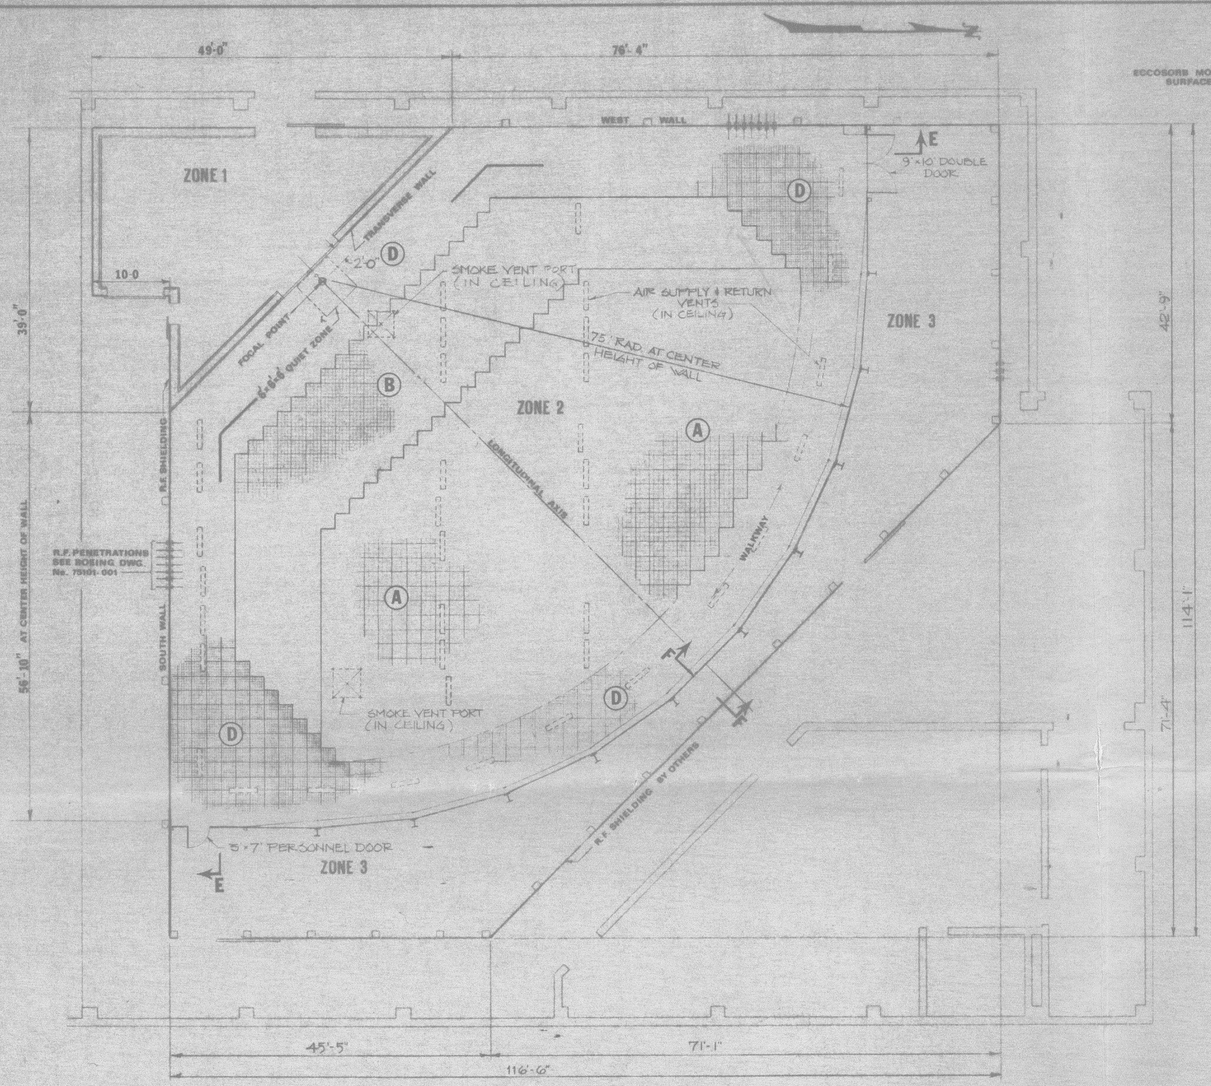

PLAN (CEILING SIMILAR)

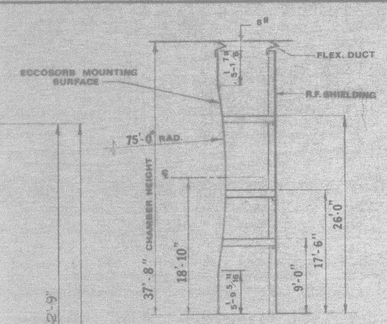

SECTION F-F

DWG. D-78-5329

REFERENCE DRAWINGS

A-78-5310	MICOM RESS CARGO TABLE CAMOUFLAGE TESTS	
A-78-5314	NRL TYPE LIGHT REFLECTANCE DATA	
A-78-5315	GEOMETRY OF WIDE ANGLE MEASUREMENTS	
A-78-5316	IMPORTANT REFLECTION PATHS	
A-78-5320-A	TYPICAL	AIR VENTS DETAILS
A-78-5321-A	TYPICAL	SMOKE VENT DETAILS

LEGEND

(A) =	26-NRL
(B) =	18-NRL
(C) =	8-NRL
(D) =	2-NRL
(E) =	12-NRL

STATEMENT OF APPROVAL

THIS DRAWING IS APPROVED ONLY FOR GENERAL CONFIGURATION AND FOR THE DETAILS LISTED BELOW. THIS APPROVAL DOES NOT RELIEVE THE SELLER OF HIS RESPONSIBILITY TO PROPERLY DESIGN, BUILD AND/OR INSTALL THE EQUIPMENT OR FACILITY; NOR DOES IT RELIEVE HIM OF ANY WARRANTY OR OTHER OBLIGATION SET FORTH IN THE CONTRACT AGREEMENT.

THE BOEING COMPANY

BY: R T Blue

DATE: 6/21/77

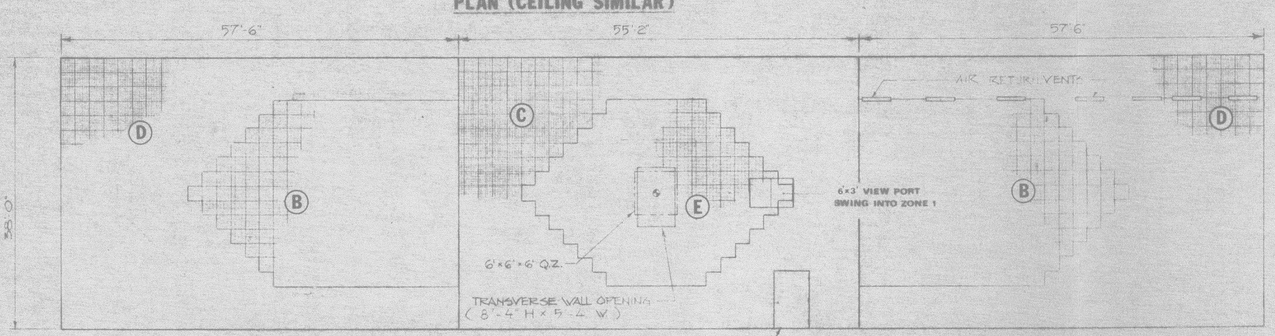

SOUTH WALL — TRANSVERSE WALL — WEST WALL

PROJECTED INTERIOR ELEVATIONS

ELEVATION E-E

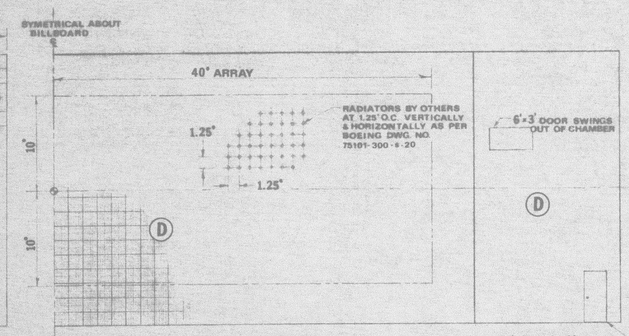

BILLBOARD

NO.	REVISION (WAS)	DR.	CK.	APR.	DATE
B	DIMENSIONS OF SECTION F-F WERE REVISED AS PER BOEING DWGS. & AIR RETURNS WERE OMITTED.	ES			
A	DWG. REVISED TO MEET BOEING SPEC. No 75101 02 REV A 2-21-77	DDM			4-1-77

R.F. SHIELDED ANECHOIC CHAMBER GENERAL ARRANGEMENT

DR.	DATE	ENG.	DATE		
DDM	6/3/77		6/3/77		6/7/77
CK.	DATE		DATE	EXEC.	DATE
SCALE 3/32" = 1'-0"	ACCT. BOEING ENGR. & CONST. SEATTLE, WASHINGTON			DWG. NO. D-78-5260-B	

MILLER BLUE PRINT CO., INC. 12299