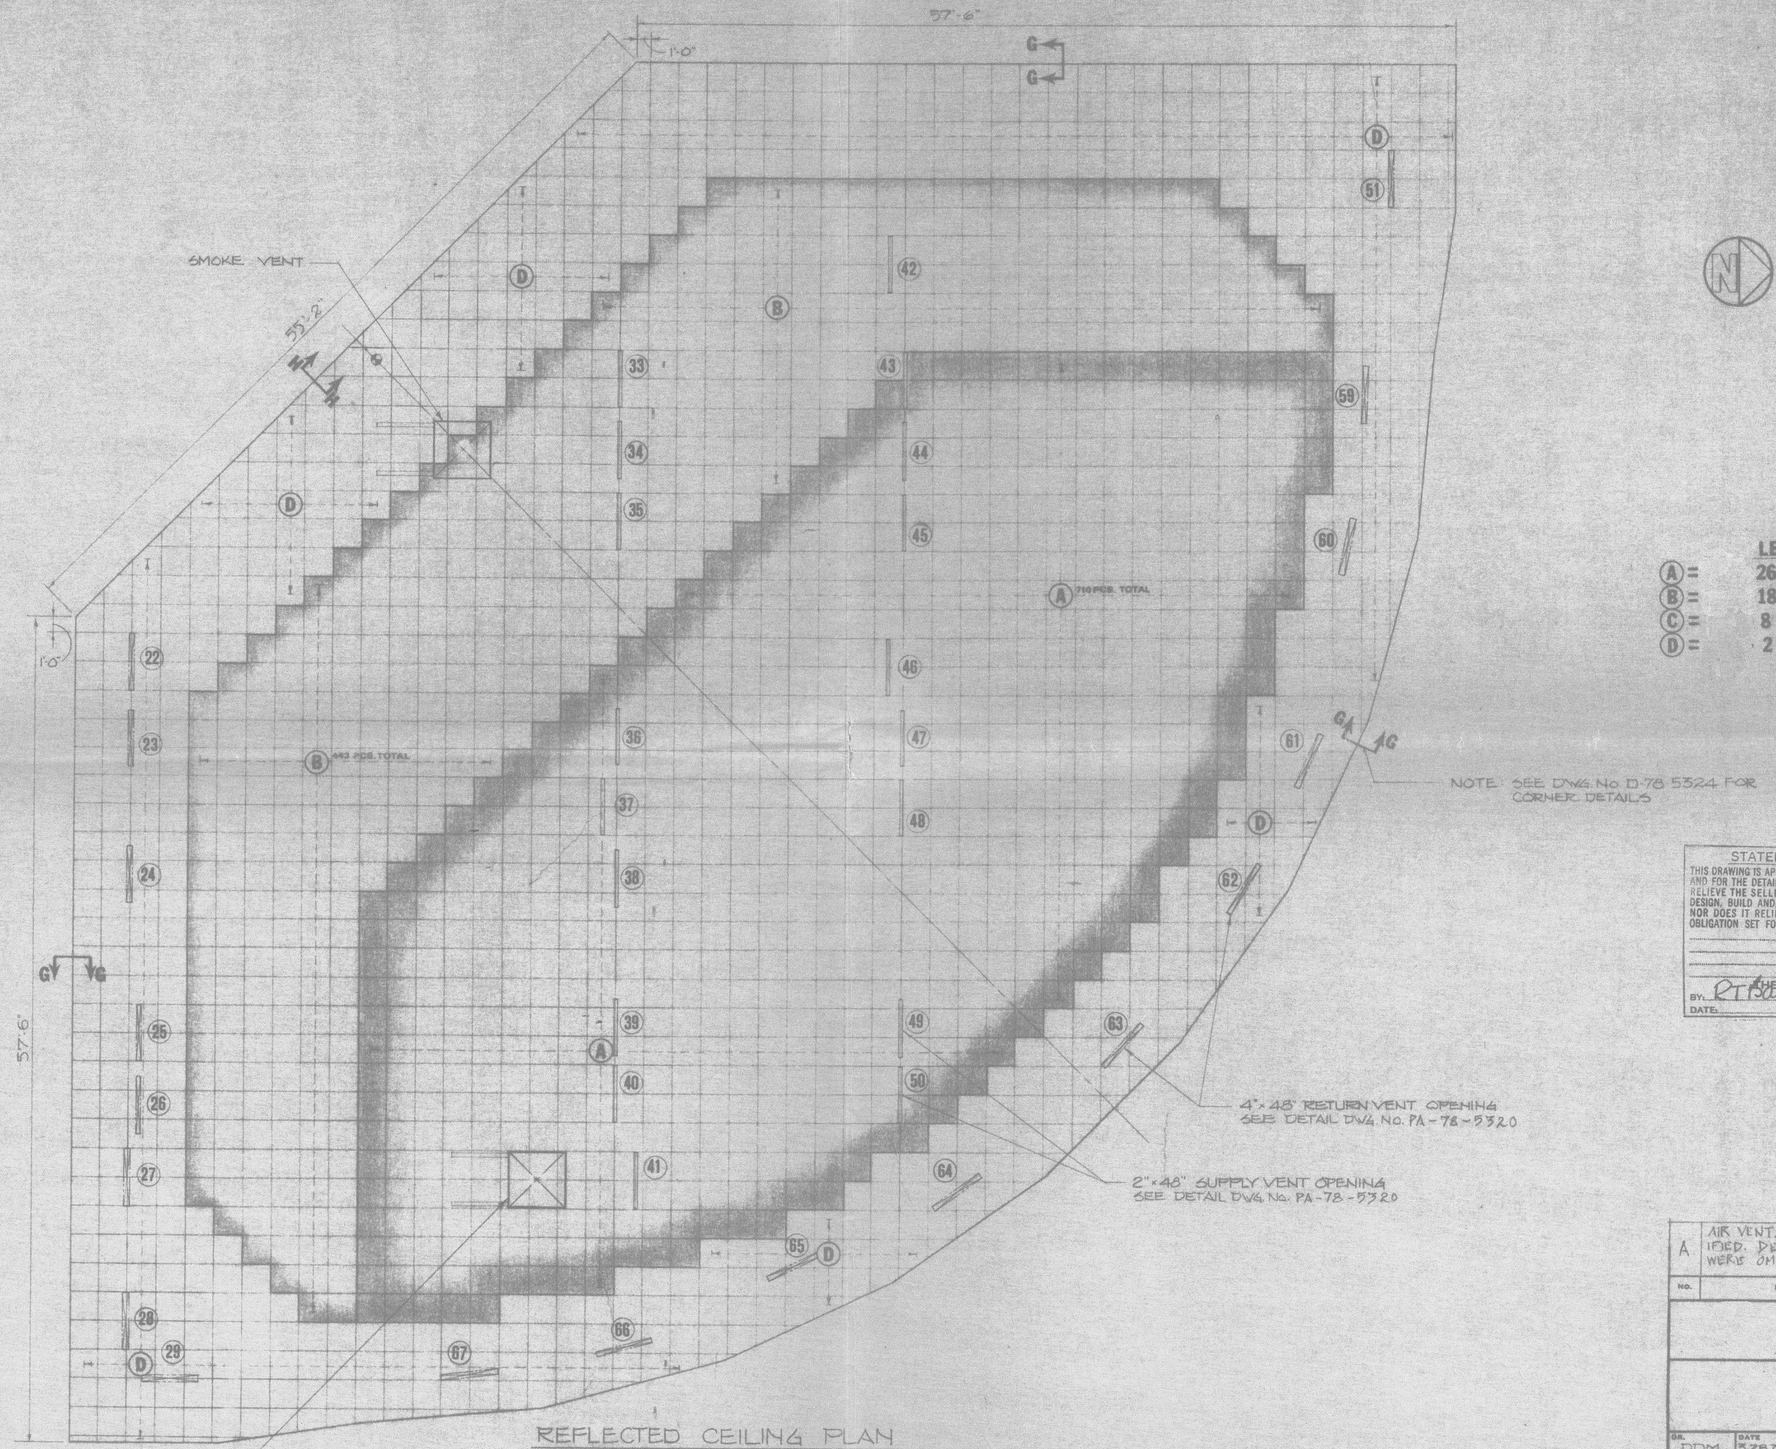

REFLECTED CEILING PLAN

LEGEND

- (A) = 26-NRL
- (B) = 18-NRL
- (C) = 8-NRL
- (D) = 2-NRL

STATEMENT OF APPROVAL

THIS DRAWING IS APPROVED ONLY FOR GENERAL CONFIGURATION AND FOR THE DETAILS LISTED BELOW. THIS APPROVAL DOES NOT RELIEVE THE SELLER OF HIS RESPONSIBILITY TO PROPERLY DESIGN, BUILD AND/OR INSTALL THE EQUIPMENT OR FACILITY; NOR DOES IT RELIEVE HIM OF ANY WARRANTY OR OTHER OBLIGATION SET FORTH IN THE CONTRACT AGREEMENT.

THE BOEING COMPANY

BY: RT Bell

DATE: 6/21/77

NO.	REVISION (WAS)	DR.	CK.	APR.	DATE
A	AIR VENTS WERE NOT IDENTIFIED. DETAIL DWG. NO.'S WERE OMITTED.	E.S.	RS	WHE	6/21/77

ANECHOIC CHAMBER

LAYOUT SH.3 OF 4

DR.	DATE	ENG.	DATE	CK.	DATE
DDM	3.28.77	RG	6/13/77	WHE	6/21/77

SCALE	ACCT.	DWG. NO.
3/16"=1'-0"	BOEING ENGR. & CONST. SEATTLE, WASHINGTON	DS-78-5325-A

BLUE PRINT CO., INC. 14220