Building 28 Auditorium

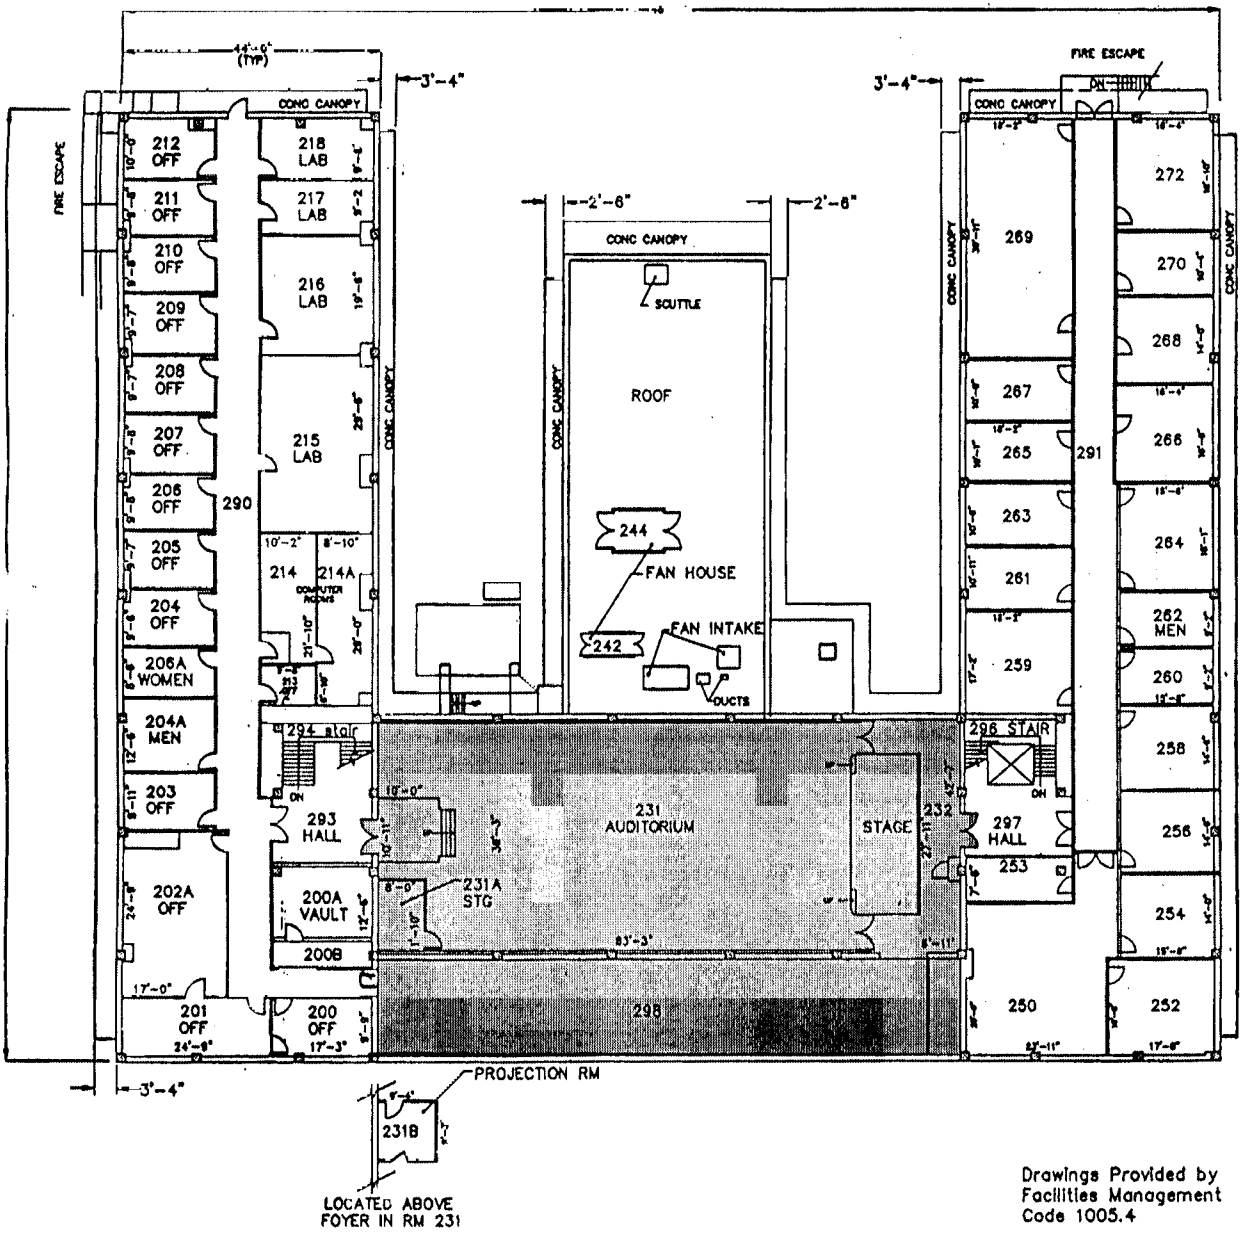

Drawings Provided by Facilities Management Code 1005.4

BUILDING 28
SECOND FLOOR

Building 43 Conference Room (205)
and
Video Teleconferencing Room (218D)

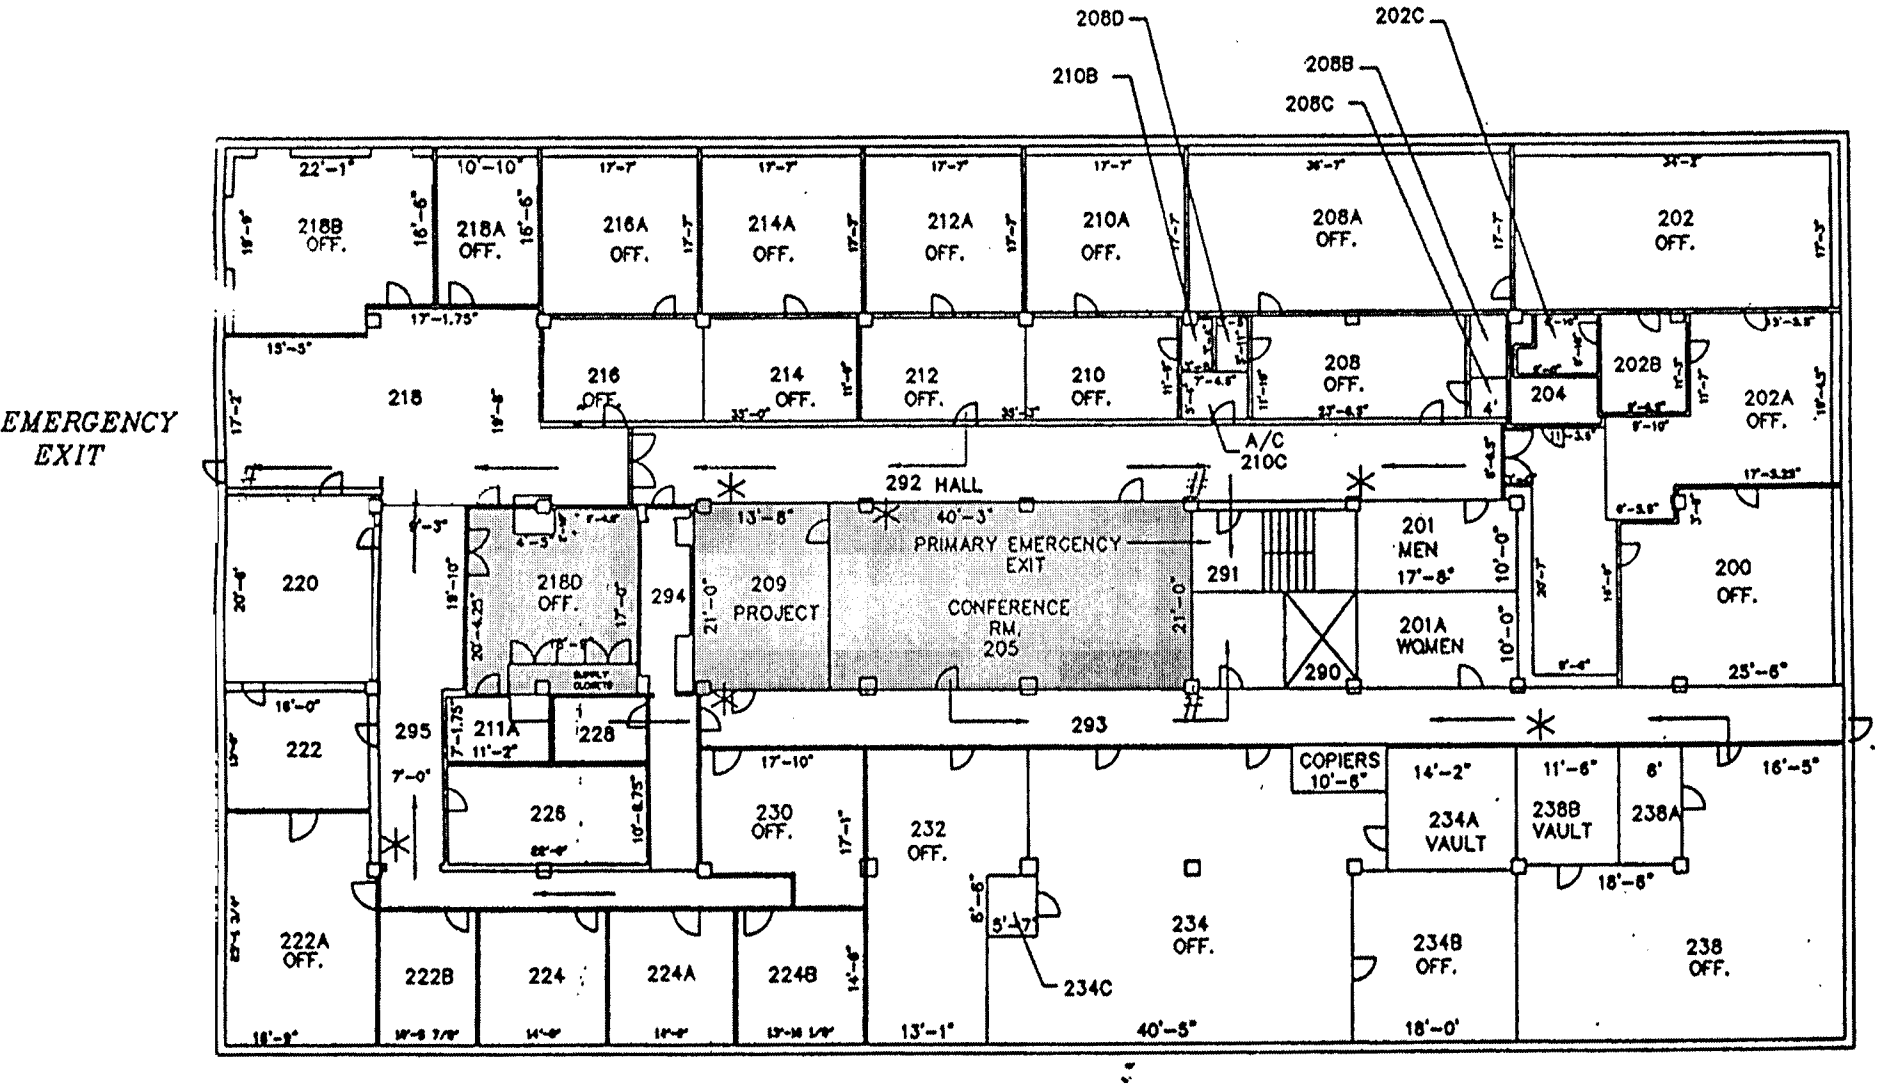

BLDG. 43
SECOND FLOOR

Building 60 Auditorium

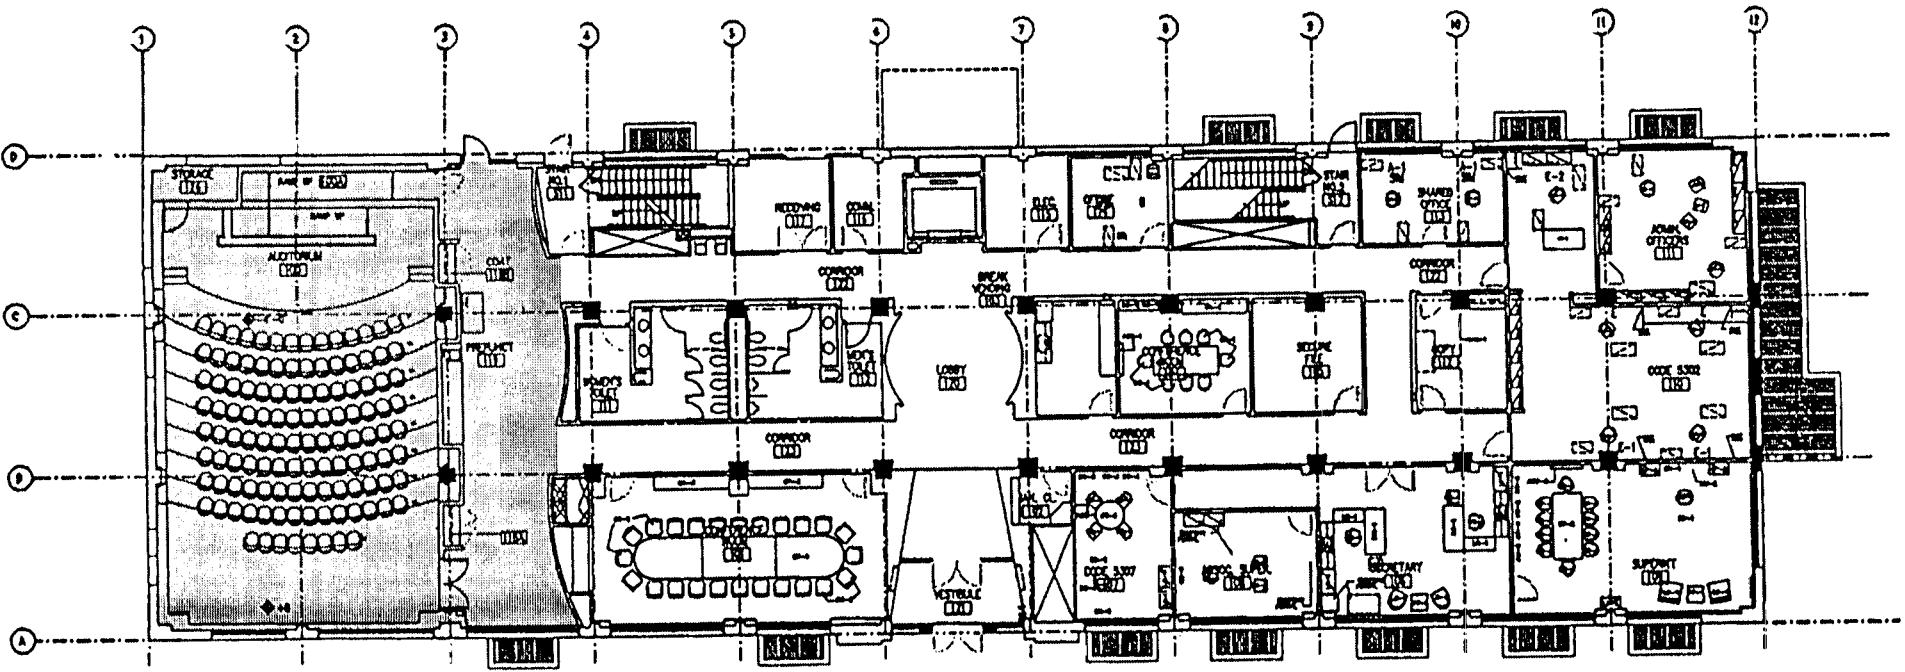

1 FIRST FLOOR PLAN
1-100 SCALE: 1/8" = 1'-0"